


NOTE:
1. REMOVE EXISTING PAVERS
2. REDO EXISTING EARTHWORKS TO NEW LEVELS
3. COMPATION TO BE 95% MOD AASHTO
4. REINSTATE PAVERS TO NEW LEVEL

## RAMP PLAN LAYOUT
SCALE 1:25

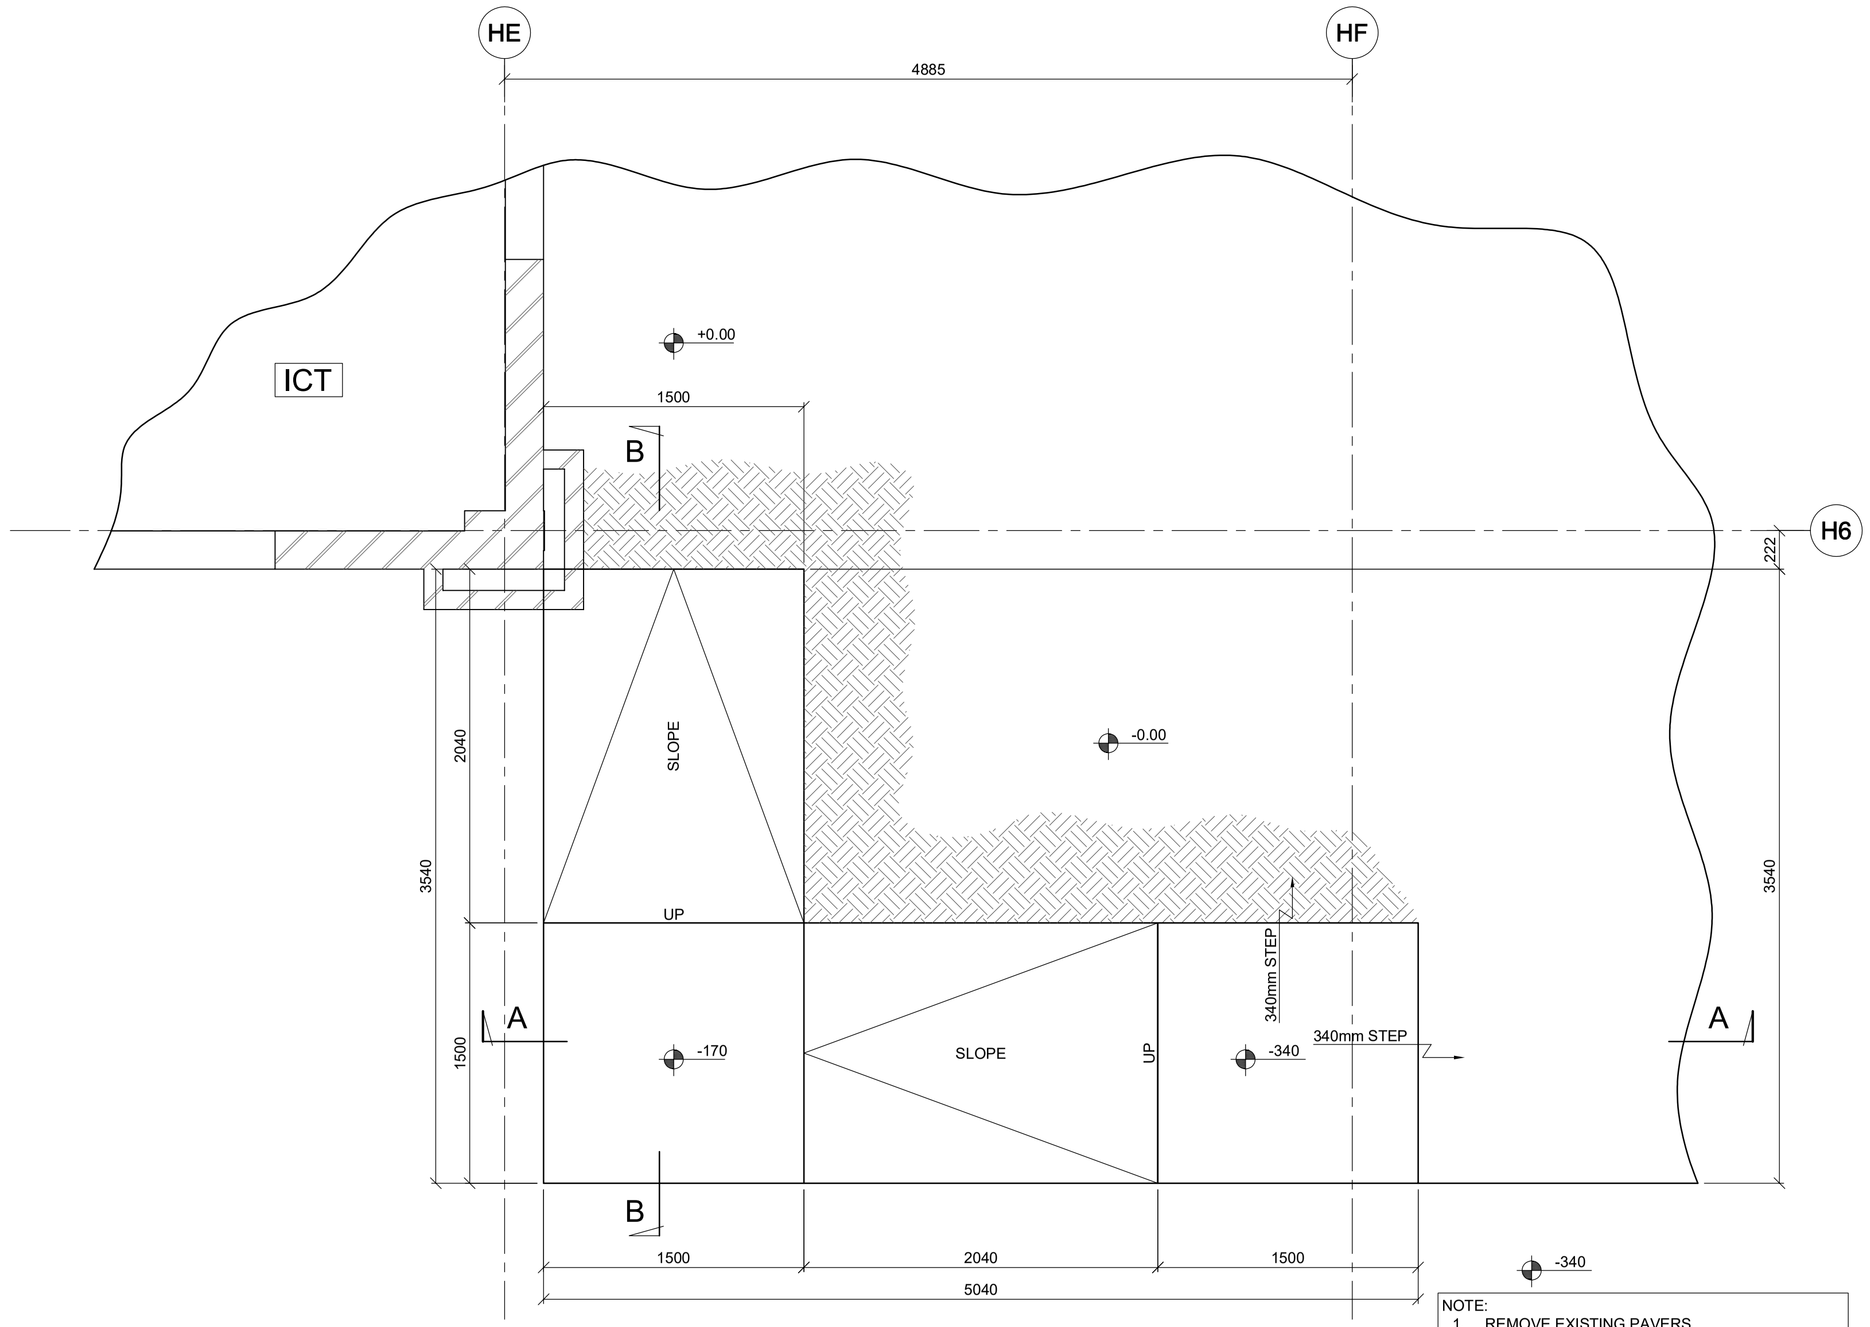


## SECTION A-A
SCALE 1:25




## SECTION B-B
SCALE 1:25

SANS 2001 (Standardized Specification for Construction Works)
SANS 2001-Part CC1 Concrete Works (Structural)
SANS 2001-Part CM1 Masonry Walling
SANS 2001-Part CS1 Structural Steelwork

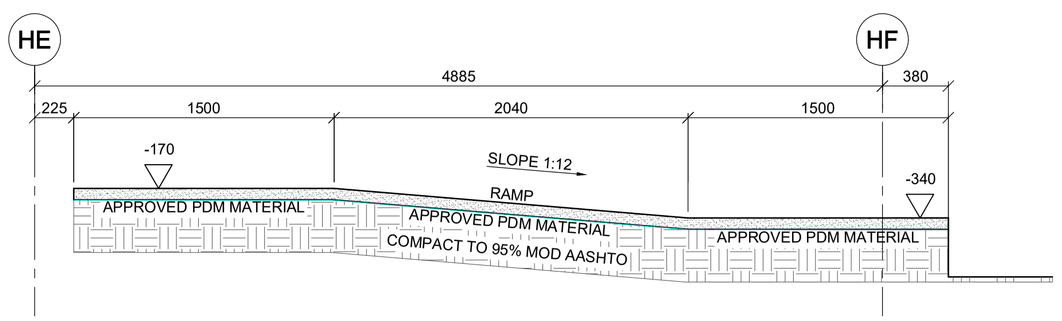


Key Plan
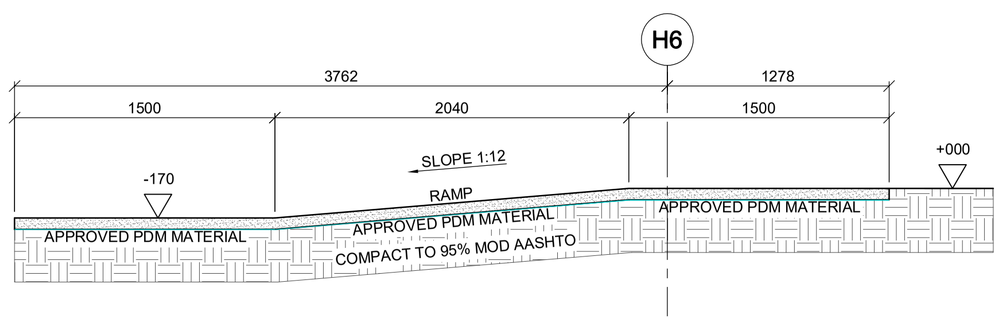
| REV | REVISION DETAILS | DATE |
|---|---|---|
| A | ISSUED FOR TENDER | 31/07/2025 |

**CLIENT**

MHSC
Mine Health and Safety Council

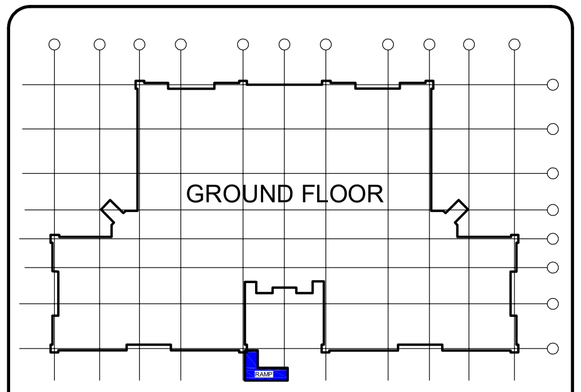**ARCHITECT**

**CONSULTING ENGINEERS**

HENRY FAGAN
Consulting Engineers & Project Managers

**Gauteng Office:** Suite 13, Rivonia Gate, 381 Rivonia Boulevard, Rivonia, Sandton, 2191
Tel: 010 500 1486
www.henryfagan.com

**Western Cape Office:** Suite A2, Ground Floor Building 2,Nordic Park 2, 17 Boundary Road, Century City, 7441
Tel: 021 423 0873
www.henryfagan.com

**PROJECT**

MHSC OFFICE RENOVATIONS
TUSCANY OFFICE PARK

**DRAWING TITLE**

RAMP PLAN LAYOUT AND SECTIONS

| DRAWN BY | DESIGNED BY | CHECKED BY |
|---|---|---|
| GT | VD | MF |
| **SCALE** | **DATE** | **SHEET SIZE** |
| 1:25 | 31/07/2025 | A1 |

PROJECT - ORIG - ZONE - LEVEL - TYPE - DISC - CLASS - NUMBER - REVISION
25002 -HFE- SW- L0 - DR- ST- LP- 1000 - P00