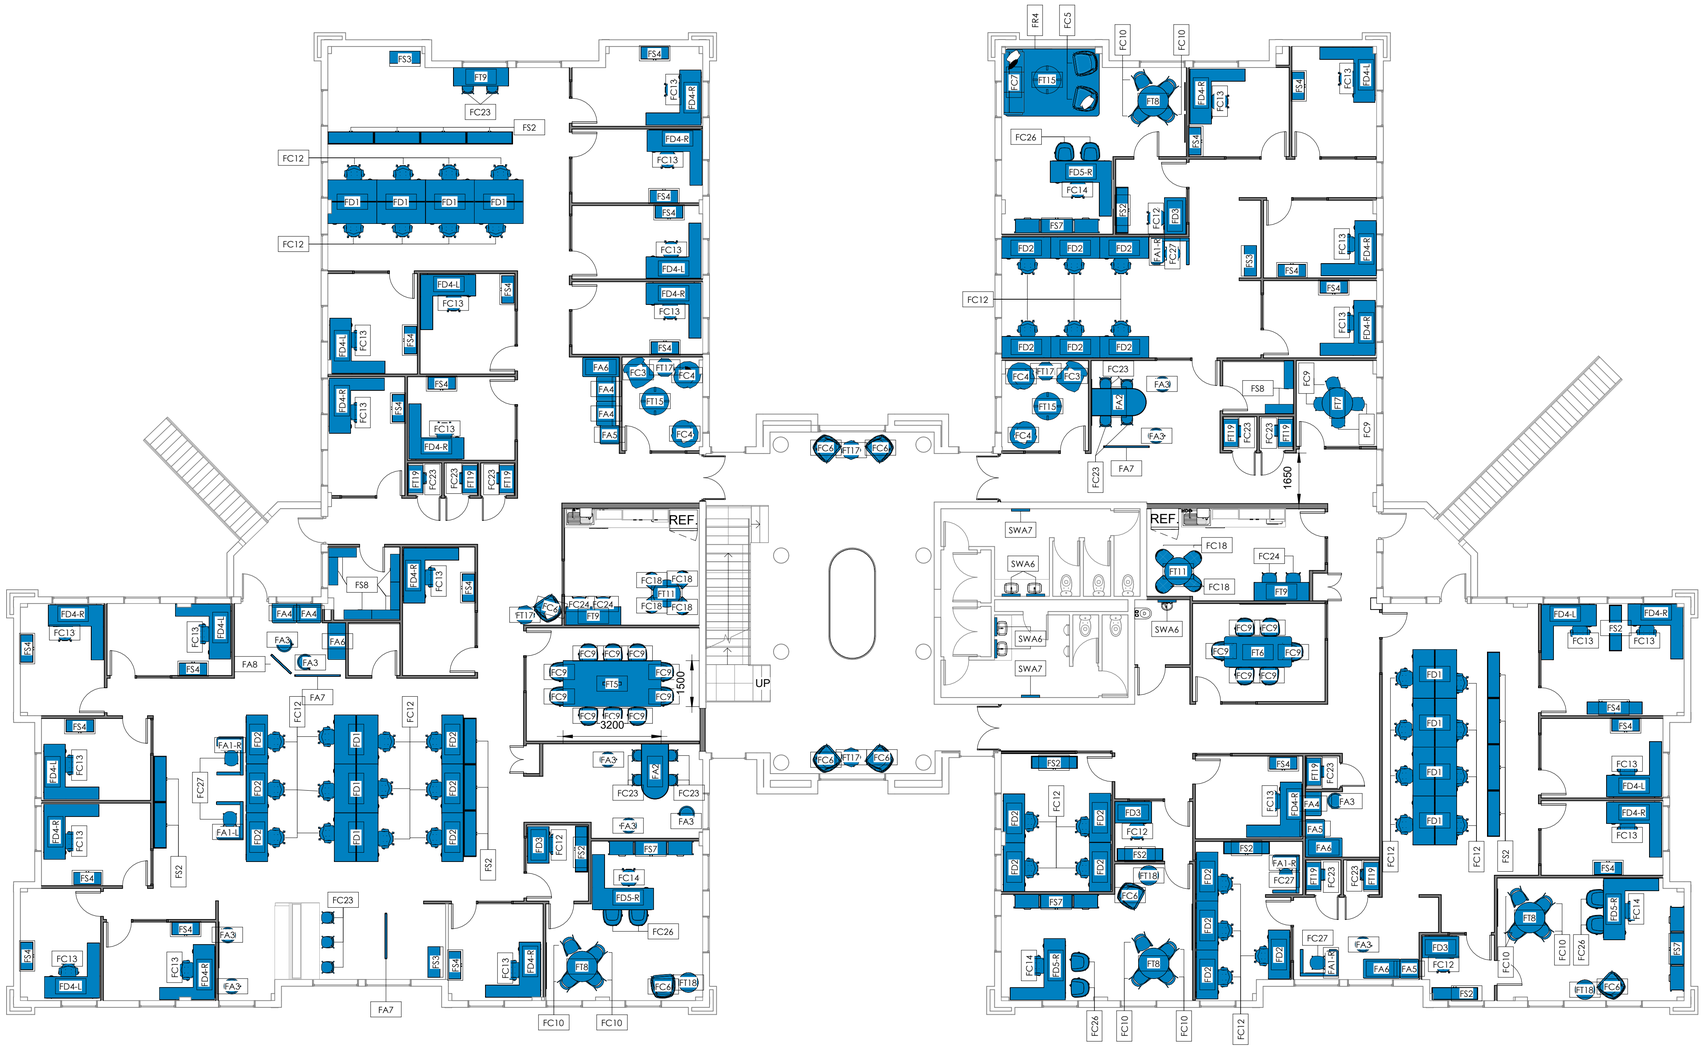

1 160.01 1F FURNITURE
1 : 100

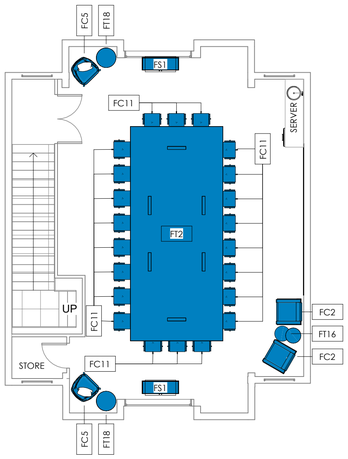

2 160.02 2F FURNITURE
1 : 100

REFER TO SPECIFICATION DOCUMENT FOR FULL SPECIFICATION

160 FURNITURE SCHEDULE

Type Mark	Type Comments	Count
FA1-L	AGILE WORK BAY LEFT HAND SCREEN	1
FA1-R	AGILE WORK BAY RIGHT HAND SCREEN	4
FA2	MEDIASCAPE TABLE	2
FA3	OTTOMAN	11
FA4	AGILE COUCH MODULE 1 - BACKED	5
FA5	AGILE COUCH MODULE 2 - SMALL	3
FA6	AGILE COUCH MODULE 3 - LARGE	4
FA7	ROOM DIVIDER - ACOUSTIC	3
FA8	MOVEABLE WHITE BOARD	1
FC2	OCCASIONAL CHAIR - WAITING AREAS	2
FC3	OCCASIONAL CHAIR - LOUNGES TYPE 1	2
FC4	OCCASIONAL CHAIR - LOUNGES TYPE 2	4
FC5	OCCASIONAL CHAIR - CEO	4
FC6	OCCASIONAL CHAIR - ATRIUM & EXECUTIVES	8
FC7	COUCH - LIBRARY & CEO	1
FC9	MEETING CHAIR - MEETING ROOMS	20
FC10	MEETING CHAIR - EXECUTIVES	16
FC11	MEETING CHAIR - BOARDROOMS	22
FC12	OPERATORS CHAIR - GENERAL	46
FC13	OPERATORS CHAIR - MANCO	25
FC14	OPERATORS CHAIR - EXECUTIVES	4
FC18	DINING CHAIR - KITCHENETTES	8
FC23	BAR STOOL - TOUCH DOWN - BAR HEIGHT	21
FC24	BARSTOOL - LIBRARY & KITCHENETTES	4
FC26	VISITORS CHAIR - EXECUTIVES	8
FC27	TASK CHAIR - FOCUS PODS	5
FD1	BACK TO BACK DESKING - OPEN PLAN	11
FD2	SINGLE DESK - OPEN PLAN	20
FD3	PA DESKS	4
FD4-L	MANCO DESKS - LEFT HAND	9
FD4-R	MANCO DESKS - RIGHT HAND	16
FD5-R	EXECUTIVE DESKS - RIGHT HAND	4
FR4	AREA RUG - CEO	1
FS1	STORAGE - SIDEBOARD - CLIENT SUITE	2
FS2	STORAGE - PLANTER CUPBOARD	20
FS3	STORAGE - PRINTER STATIONS CABINET	3
FS4	STORAGE - CUPBOARD - MANCO	25
FS7	SHELVING - EXECUTIVE	4
FS8	SHELVING - INDUSTRIAL STORAGE	8
FT2	MEETING TABLE - 22 SEATER (CUSTOM)	1
FT5	MEETING TABLE - 10 SEATER TYPE 2	1
FT6	MEETING TABLE - 6 SEATER	1
FT7	MEETING TABLE - 4 SEATER & CLIENT SUITE	1
FT8	MEETING TABLE - EXECUTIVE	4
FT9	HIGH TABLE - TOUCH DOWN (BAR HEIGHT)	3
FT11	DINING TABLE - CANTEEN TYPE 1	2
FT15	COFFEE TABLE - LOUNGES	3
FT16	COFFEE TABLE - NESTING SET	1
FT17	SIDE TABLE - GENERAL	5
FT18	SIDE TABLE - EXECUTIVE	5
FT19	PHONE BOOTH TABLE	8
SWA6	MIRROR VANITIY	5
SWA7	MIRROR FULL HEIGHT	2

GENERAL NOTES

1. COPYRIGHT

1.1 Copyright exists in terms of the Copyright Act, Act No. 98 of 1978
1.2 Copyright in these drawings and in the designs which they depict vests in MHSC. Any unauthorised copying of the drawing or use of the design constitutes infringement of copyright and is a criminal offence.
1.3 In addition to criminal prosecution, the owner is entitled to sue for damages and claim delivery of the infringing copies.
1.4 Copyright infringement includes the sale or distribution of the copy and 'COPY' includes the adaptation thereof.

2. DRAWINGS

- Shop drawings must be approved by the designer prior to the manufacture of any shopfitting or furniture items.
- Detail drawings must be preferred to arrangement drawings.
- One set of drawings are to be kept on site at all times.
- All superseded drawings are to be clearly marked 'SUPERSEDED' and a copy of the supereseded drawing is to be handed to the contractor.

3. DIMENSIONS

- Contractors and subcontractors are to check and verify dimensions and detail levels before commencing with work.
- Figured dimensions are to be taken in preference to scaled dimensions.

4. VARIATIONS AND AMENDMENTS

- The deisgner is to be notified of any variation by the Project Manager.
- All relevant detail, levels and dimensions of any work done, must be checked on site by all contractors. Any discrepencies are to be reported to the relevant designer at 'Turnkey Interiors' immediately

5. CONTRACTORS, SUBCONTRACTORS AND ARTISANS

- Contractors must ensure the structural stability of all components of their work and ascertain that the main structure is capable of supporting all loads applied thereto.
- All electrical and drainge work is to be executed by the registered artisans.

6. SHOPFITTED ITEMS

Shopfitted items ae to be measured on site and shop drawings are to be approved by the relevant designer and client PRIOR to material order and manufacture.

7. PARTITIONS

- All partitions on outside walls are set out from center lines of columns or window mullions, any dimensional errors should be accomodated within these parameters.
- All partitions to be rodent proofed and have a miniumum of 30 minute fire rating

ISSUED
2025.09.02
TENDER DWG ONLY

REVISION SCHEDULE

NO	DESCRIPTION	DATE
F	ISSUED FOR TENDER	2025.02.10
G	ISSUED FOR APPROVAL	2025.07.21
H	ISSUED FOR COSTING	2025.07.23
I	ISSUED FOR COSTING	2025.07.23
J	ISSUED FOR TENDER	2025.07.25
K	ISSUED FOR TENDER	2025.08.18
L	ISSUED FOR TENDER	2025.09.02

REFER TO ALL RELEVANT LAYOUTS
BEFORE COSTING AND CONSTRUCTION

MHSC
Mine Health and Safety Council

APPROVAL SIGNATURES: APPROVAL DATE:	A1
DATE DRAWN:	DRAWN BY/CHECKED BY KK
PROJECT No. MHSC	SCALE 1 : 100

MHSC OFFICE RENOVATION
TUSCANY OFFICE PARK

DRAWING TITLE:
UPPER LEVELS FURNITURE PLAN

DWG No. 160.01 | L

ISSUED FOR: **TENDER**